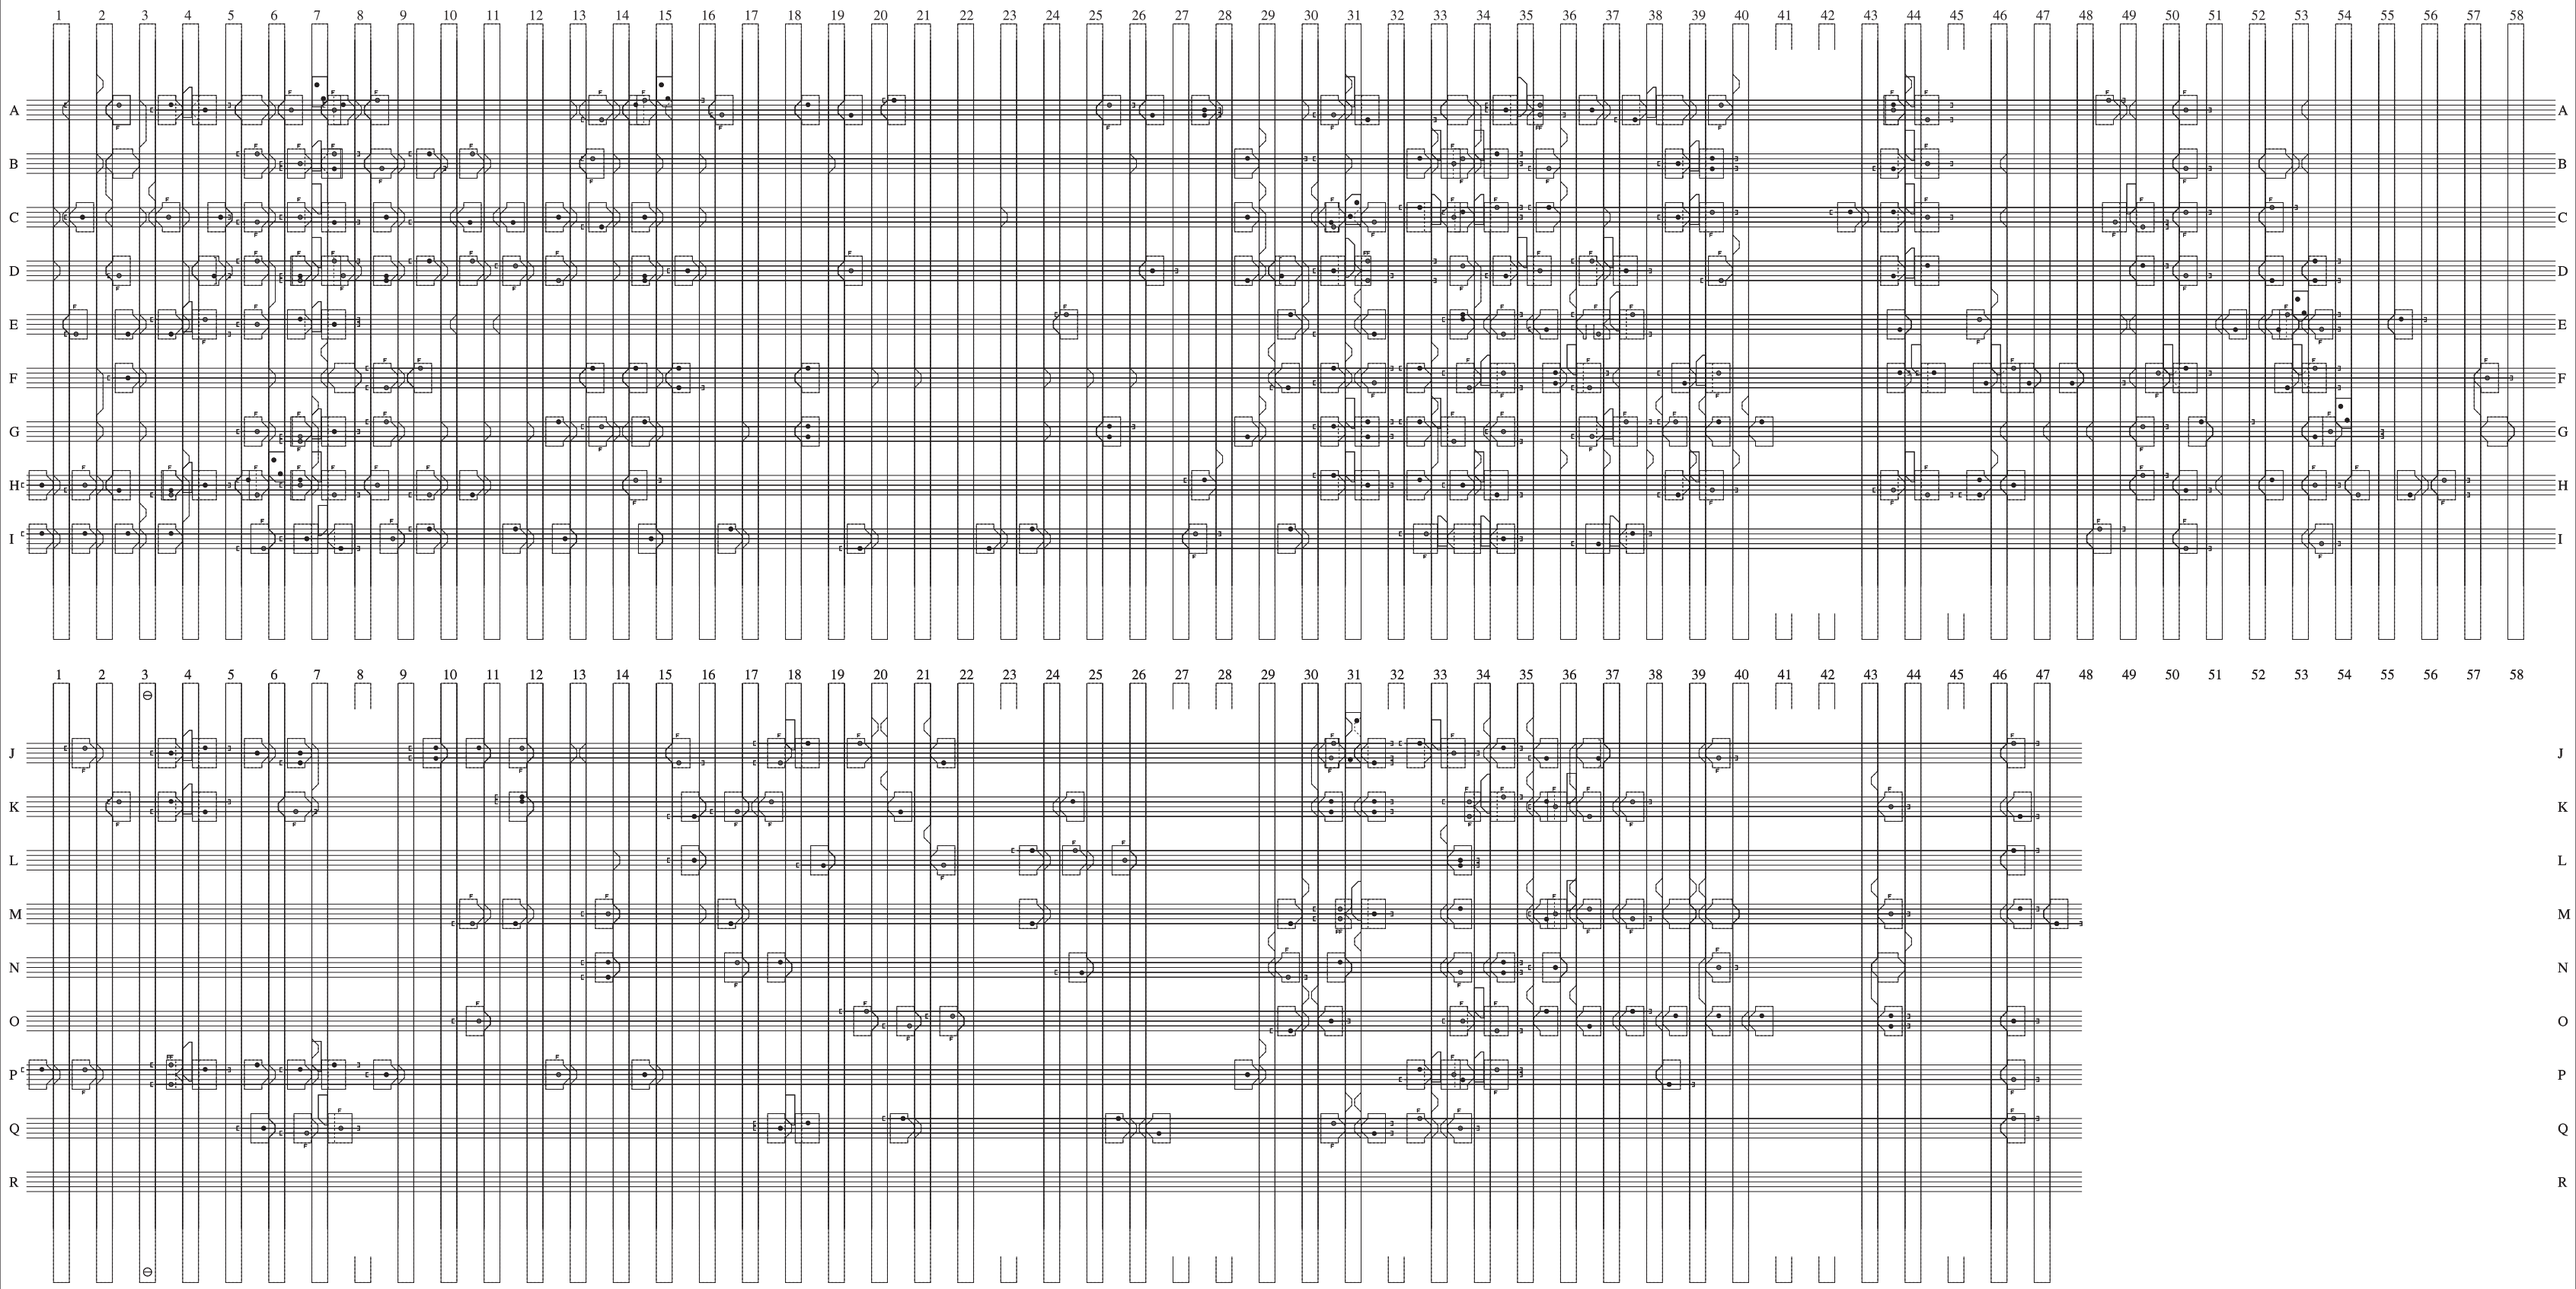

Drawn 18-1-67 Checked 23-1-67 Asst. M.

Signal Engineer's Office
-4 NOV 1969
Signal Plan No. 13/6
Revised Plan No.
Superseded

ACTON YARD
MECHANICAL LOCKINGS 13/6